Docusign Envelope ID: 1888C59B-C04B-4823-8742-B753EB34A43E

City Vet ALEXANDRIA	
Exam Rooms	4
Reception stations	2
Scales	1
Wet Tables	2
Dry Tables	2
Dental Suite	1
ISO/Cat	1
ICU	1
CAT	0
Restrooms	2
Total Containment	32
Kennels	29
Runs	3
Cat Condos	0
RX w/ CPU	1
Lab	1
Sx Tables	2
X-Ray	1
DVM Seats	4
Manager Seats	1
Tech Stations	5
Front Door	1
Back Door	1
Side Door	0
Washer/Dryer	2
Mop Sink	1
Grooming Stations	1
Tubs	1
Seating	23'
Retail Shelves/Front	1-3' unit
Retail Shelves/Back	1-4' unit
Total Usable Sq.Ft.	3,463
Leased Sq. Ft.	3,600

Project Status	
Conceptual Space Plan	8/24/2024
Internal Review Required	

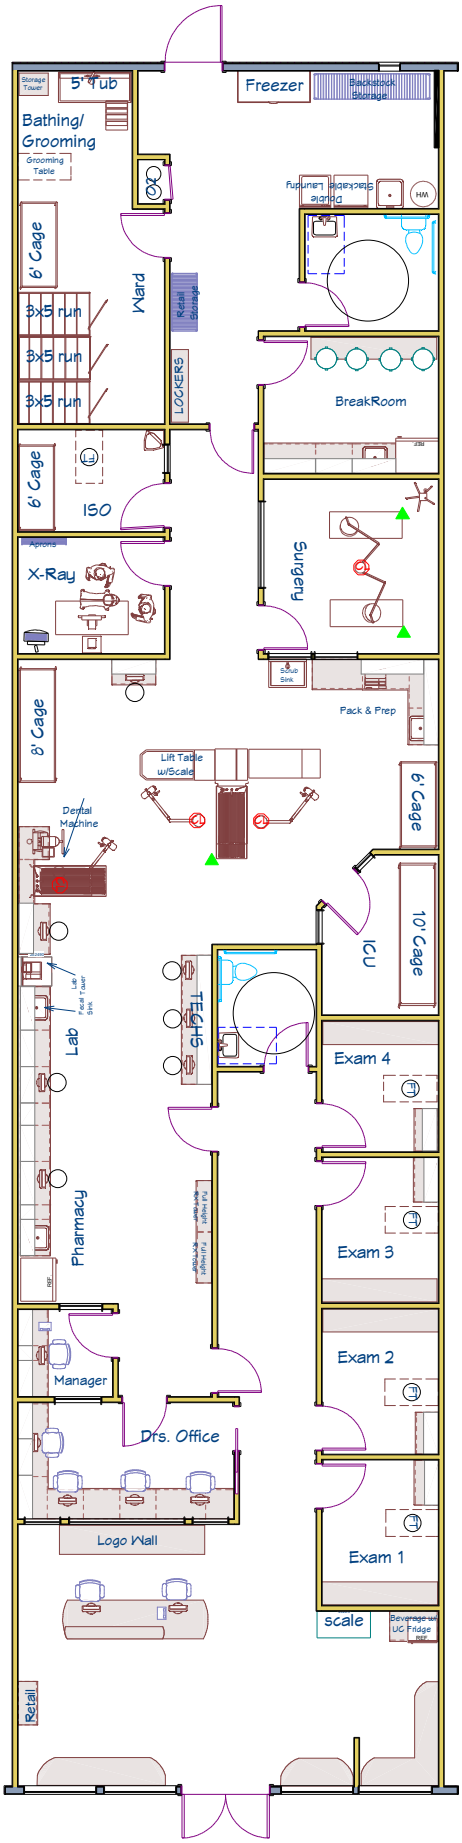

CITY VET ALEXANDRIA,R2

DocuSigned by:

468380A339E4457...